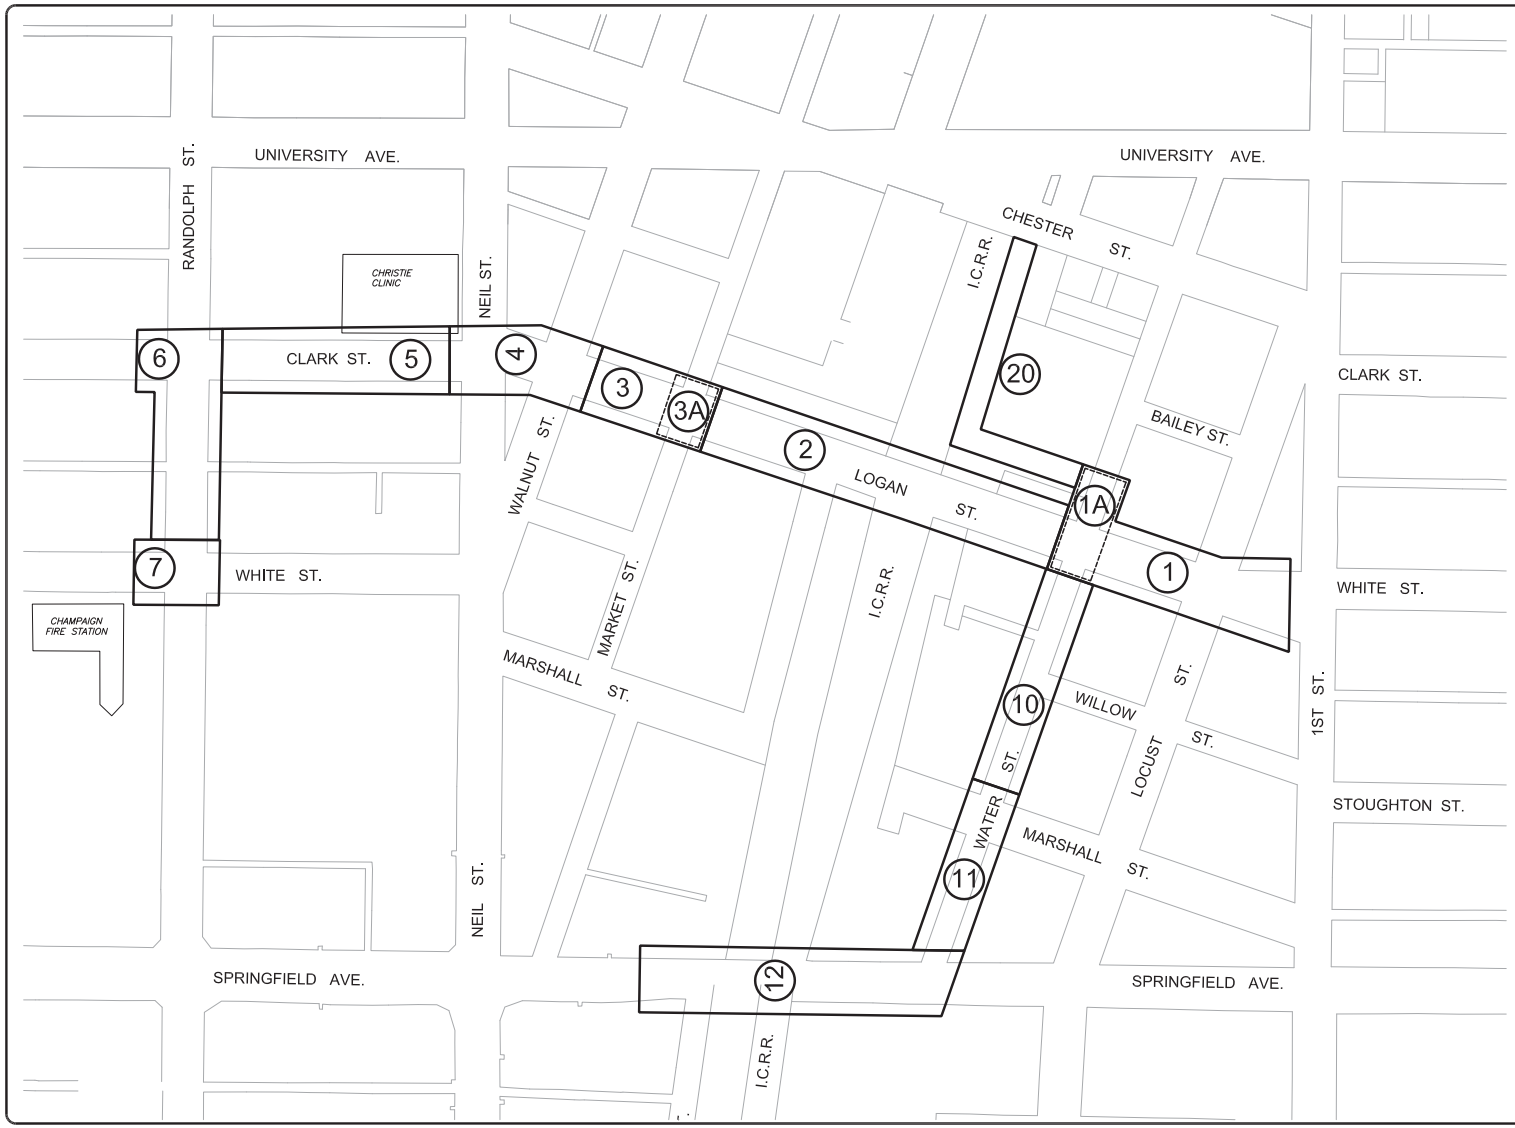

LEGEND

- TYPE III BARRICADE WITH SIGN "ROAD CLOSED TO THRU TRAFFIC"
- TYPE III BARRICADE WITH SIGN "ROAD CLOSED"
- STAGE NUMBER
- BARRICADE OR DRUM WITH FLASHING LIGHT

LIN ENGINEERING,LTD.
Consulting Engineers
Chatham, Illinois

FRAUENHOFFER
Frauenhoffer and Associates, P.C. Consulting Engineers
3002 Crossing Court Champaign, IL 61822 217-351-6268

Hitchcock Design Group
Creating Better Places©
221 W. Jefferson Avenue
Naperville, Illinois 60540
Phone 630.961.1767
Fax 630.961.9625

Foth
Foth Infrastructure & Environment, LLC
1610 Broadmoor Drive
Champaign, IL 61821
Phone: 217-352-4169 Fax: 217-352-0085
Illinois Registration Number 184.004913

REUSE OF DOCUMENTS
THIS DOCUMENT HAS BEEN DEVELOPED FOR A SPECIFIC APPLICATION AND NOT FOR GENERAL USE. THEREFORE IT MAY NOT BE USED WITHOUT THE WRITTEN APPROVAL OF FOTH INFRASTRUCTURE AND ENVIRONMENT, LLC, UNAPPROVED USE IS THE SOLE RESPONSIBILITY OF THE UNAUTHORIZED USER.

REVISIONS

NO.	BY	DATE	DESCRIPTION
△	.	.	.
△	.	.	.
△	.	.	.
△	.	.	.

RECORD DRAWING OF COMPLETED CONSTRUCTION BY

RECORD DRAWINGS OF COMPLETED CONSTRUCTION CONFORMING TO CONTRACTOR AND/OR OWNERS RECORDS.
BY _____ DATE _____

Date of Preparation:

	BY	DATE
SURVEYED	.	.
DRAWN	.	.
DESIGNED	.	.
CHECKED	.	.

HORIZONTAL SCALE:
0 100 200

BONEYARD CREEK
SECOND STREET BASINS
CONTRACT C

CITY OF CHAMPAIGN, ILLINOIS

CHAMPAIGN COUNTY CHAMPAIGN, ILLINOIS

TRAFFIC CONTROL AND STAGING PLAN

PROJECT ID DA0254.95

A 7.1
SHEET XX OF XX

© 2009 Foth Infrastructure & Environment, LLC

X:\CIVIL\Proj Foth\LD\Ms\0254-95\Plans\FINAL CONSTRUCTION PLANS\Contract C Plans\01A701-Staging Overall Plan.dwg
Feb 04, 2010 - 3:07pm gpiz